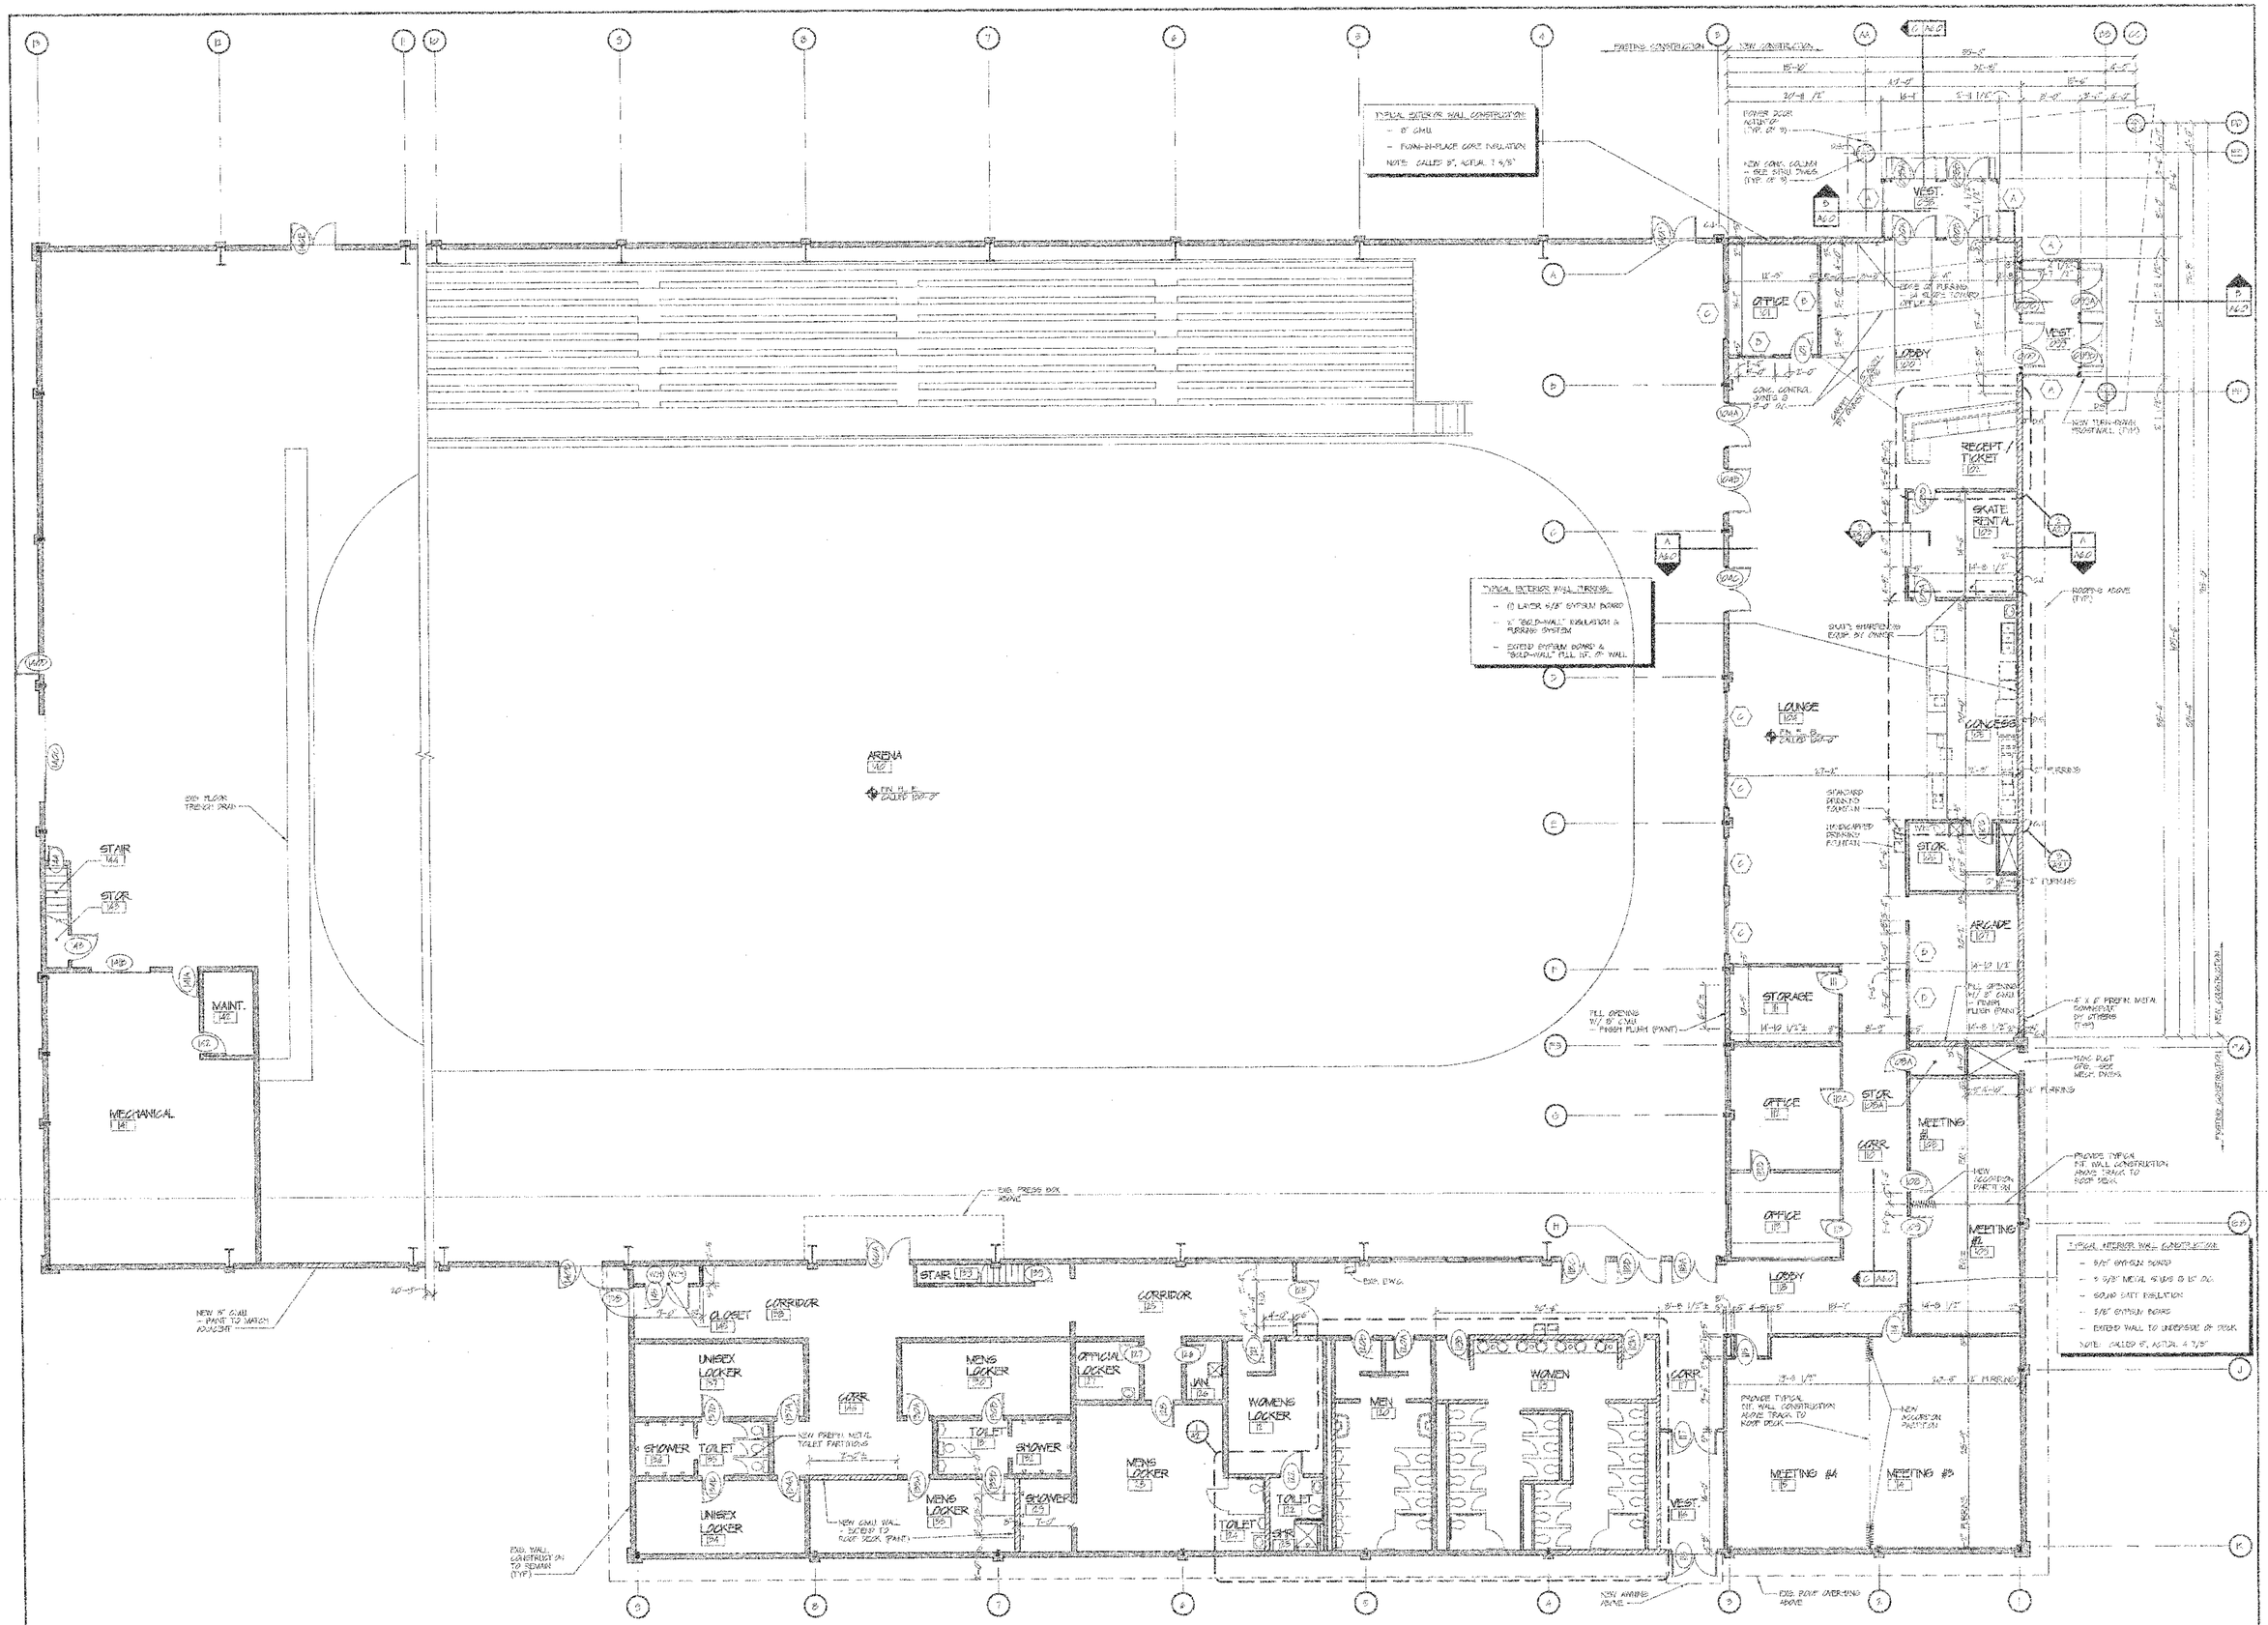

ROONEY CLINGERMURRAY architects
613 South Main Street - Findlay, Ohio 45840
419. 424. 9700 419. 424. 3653 fax

PROPOSED RENOVATIONS TO
HANCOCK RECREATION CENTER
440 NORTH MAIN STREET
FINDLAY, OHIO

STATE OF OHIO
CHRISTOPHER MURRAY
REGISTERED ARCHITECT

DATE	6-10-02
PROJECT NO.	06002
SHEET	A2.0

FLOOR PLAN

© RCMA 2006